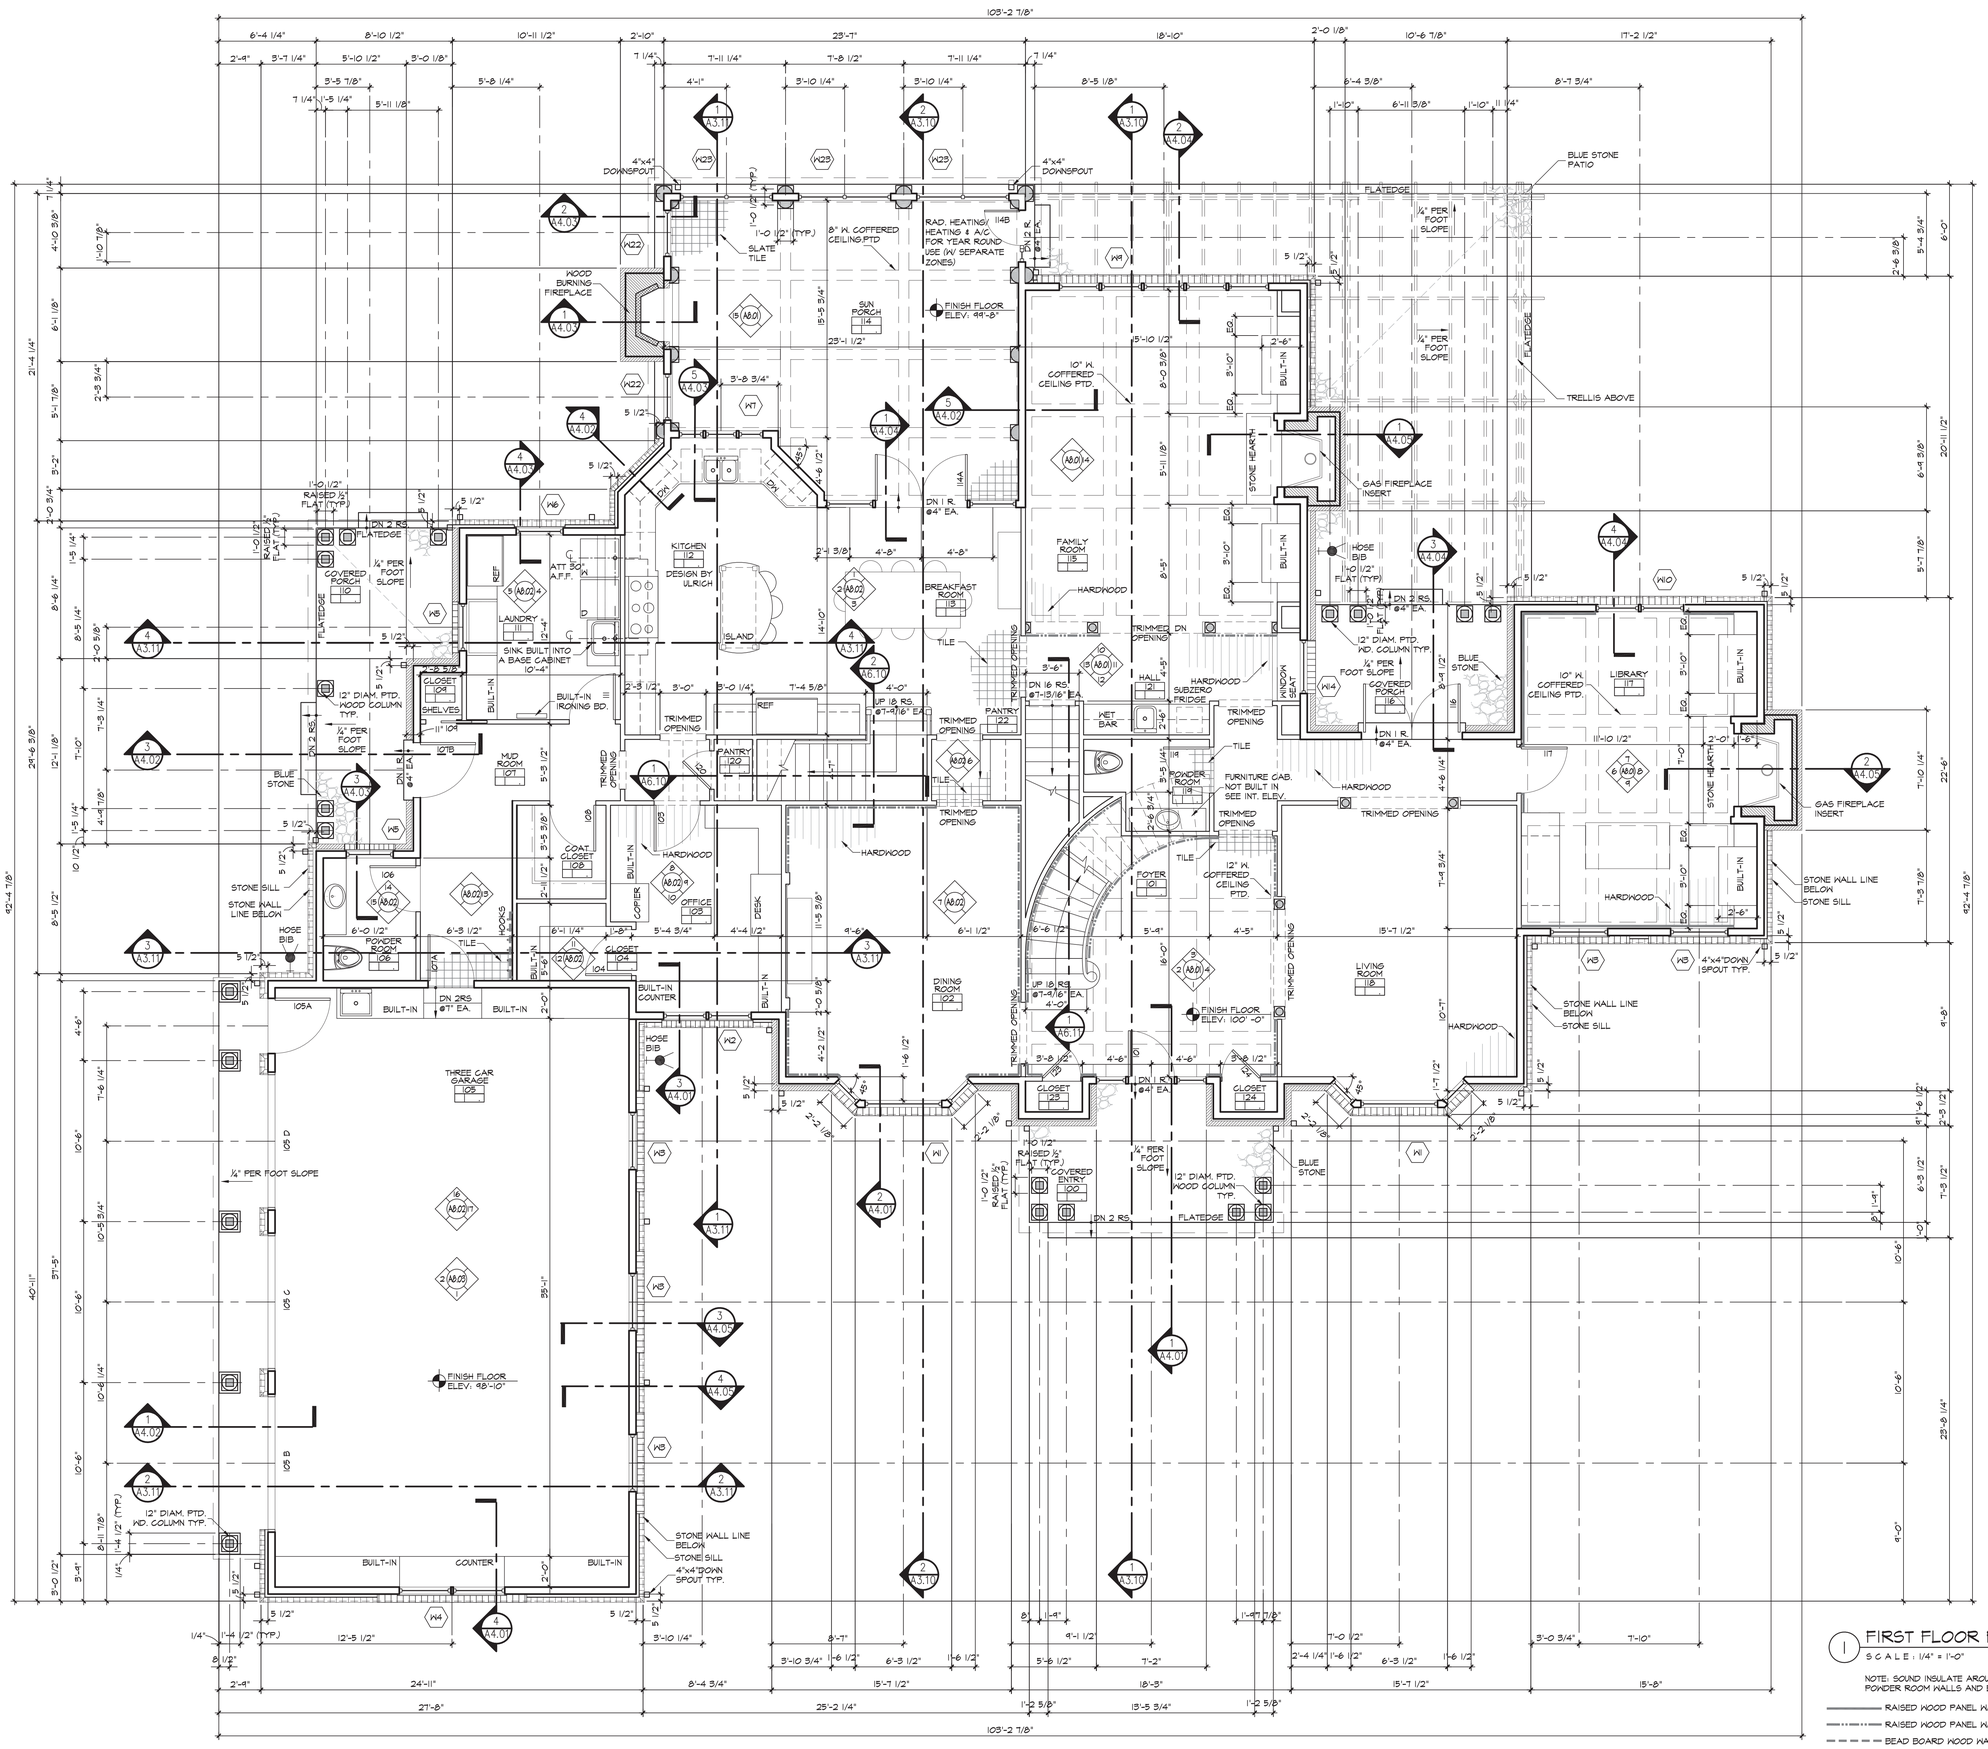

1 FIRST FLOOR PLAN

SCALE: 1/4" = 1'-0"

NOTE: SOUND INSULATE AROUND ALL BATH AND POWDER ROOM WALLS AND BETWEEN ALL FLOORS.

- RAISED WOOD PANEL WAISCOT (STANED CHERRY)
- RAISED WOOD PANEL WAISCOT (PAINTED)
- BEAD BOARD WOOD WAISCOT (PAINTED)

Consultant
Address
Address
Phone
Fax
e-mail

Consultant
Address
Address
Phone
Fax
e-mail

Consultant
Address
Address
Phone
Fax
e-mail

Consultant
Address
Address
Phone
Fax
e-mail

Consultant
Address
Address
Phone
Fax
e-mail

Date	Description

Client
Mr. Steven Lee
67 Main Road
Brunswick, ME

Main Floor

Project number	06.10.01
Date	11/24/06
Phase	Design Documentation

A1.02

Scale 1/4" = 1'-0"

2/10/2007 5:24:01 PM